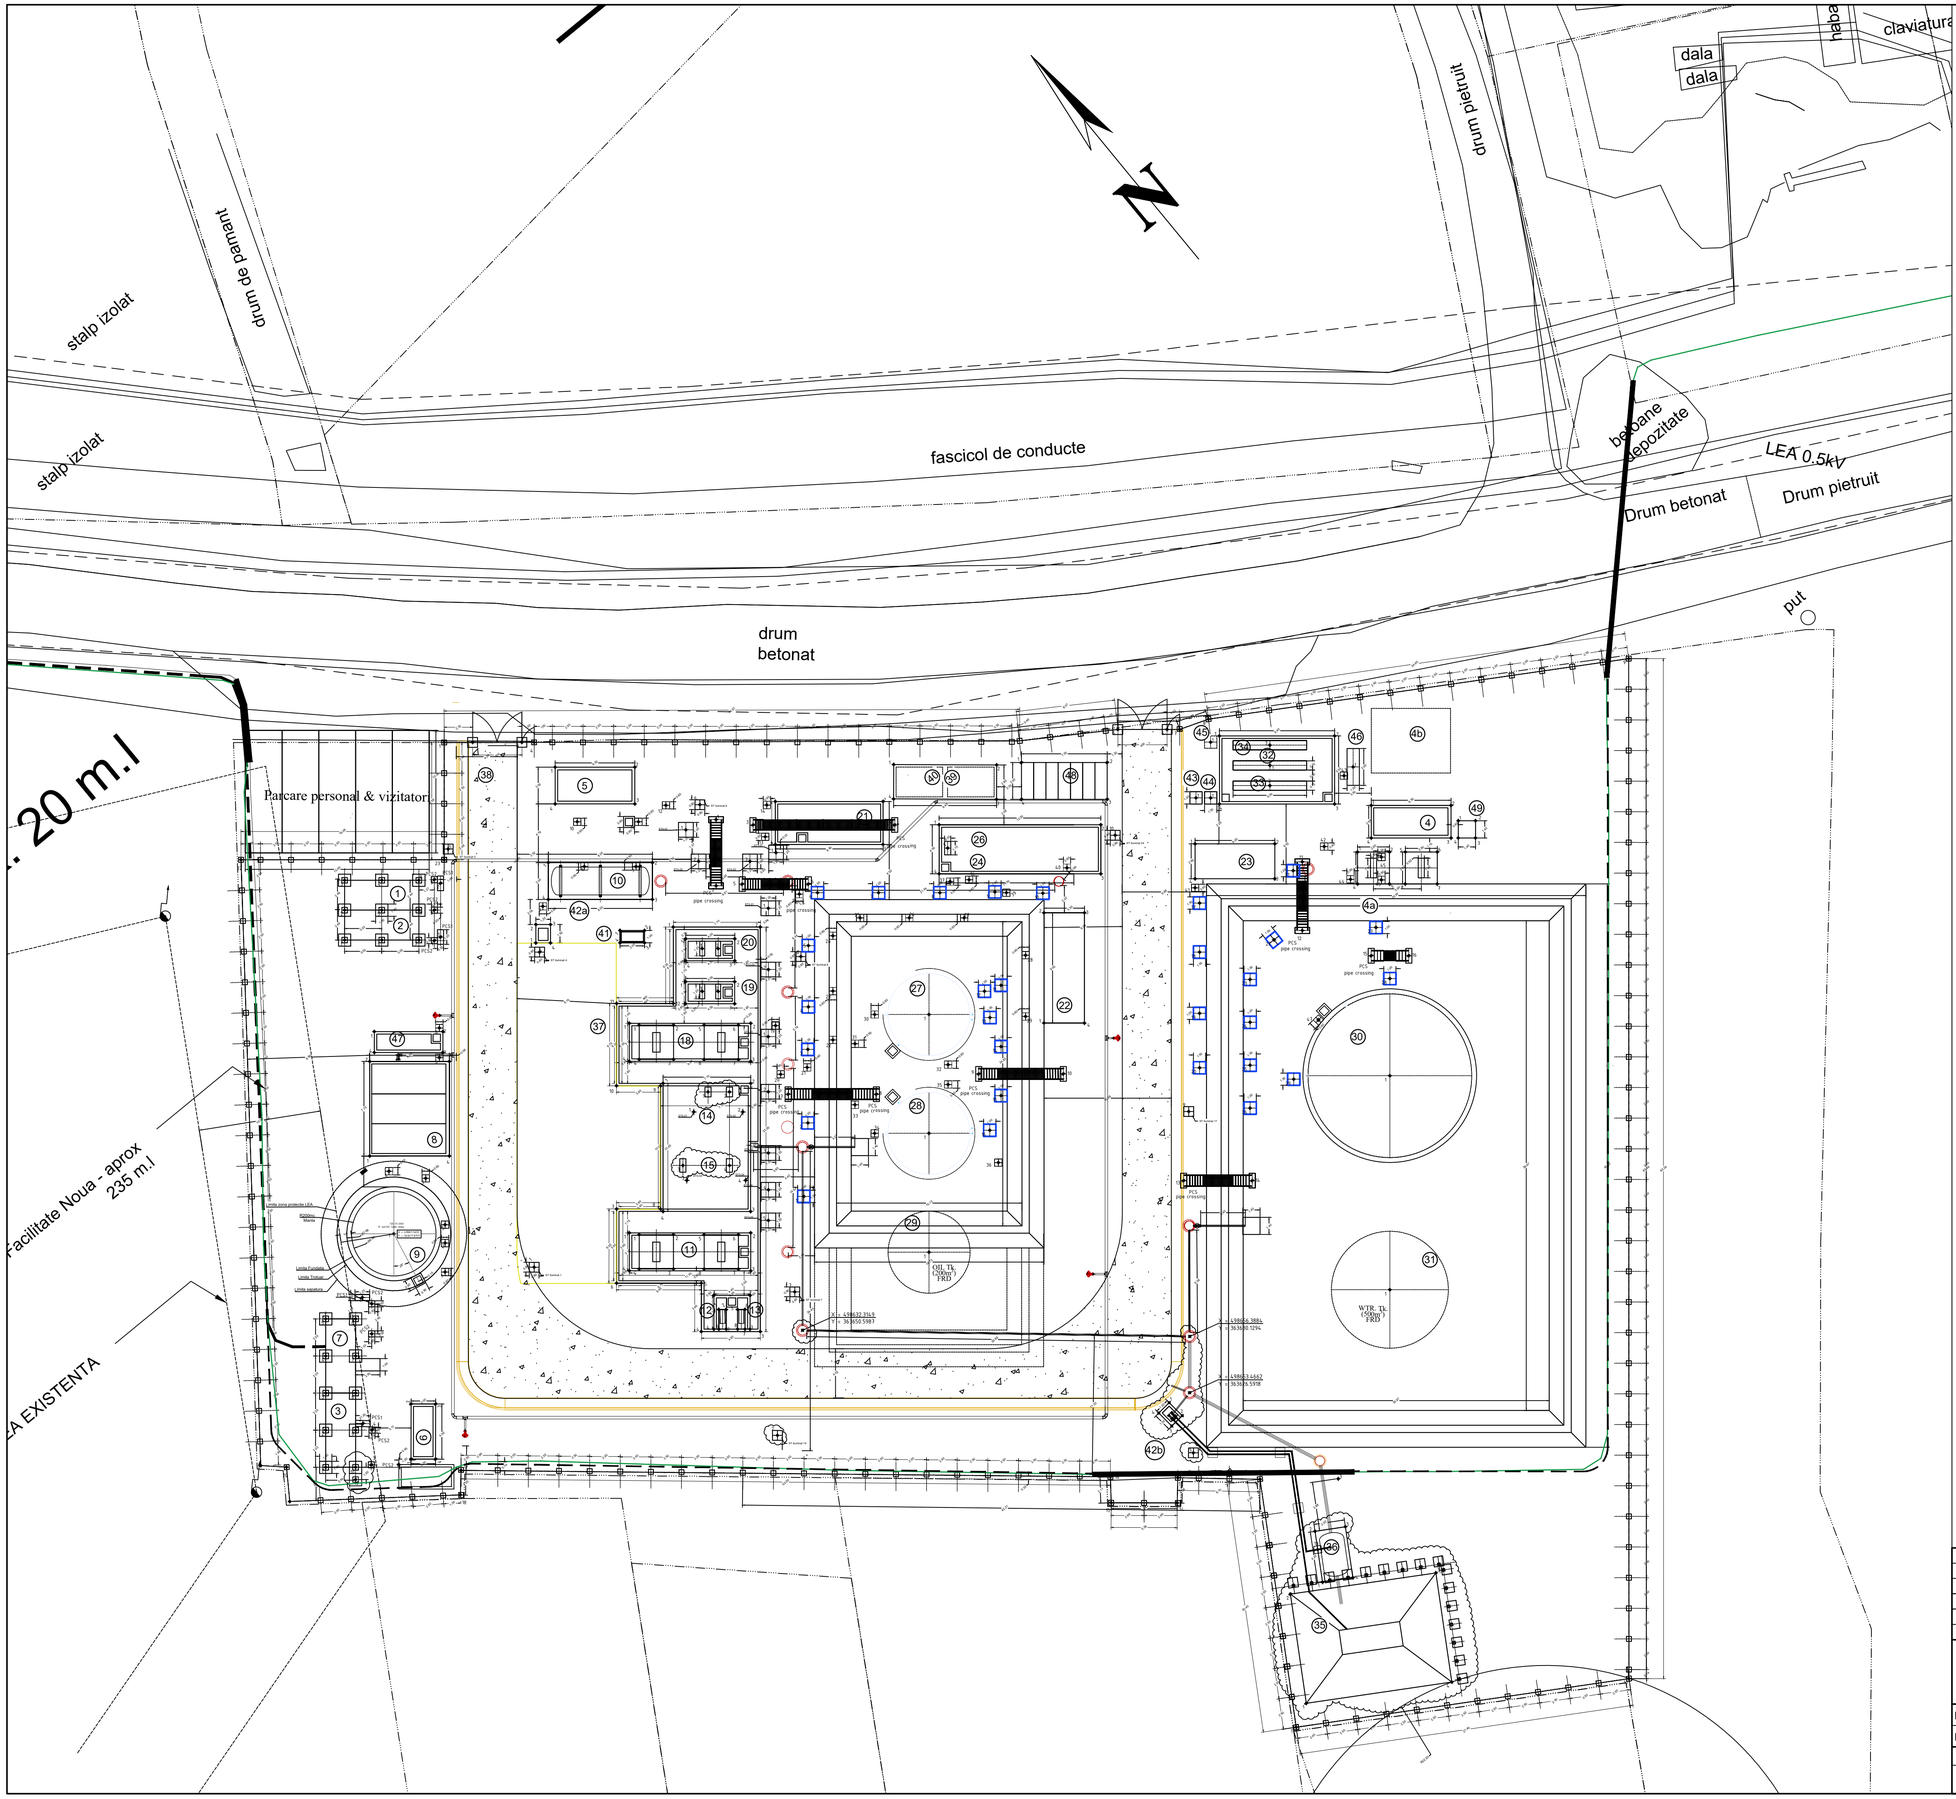

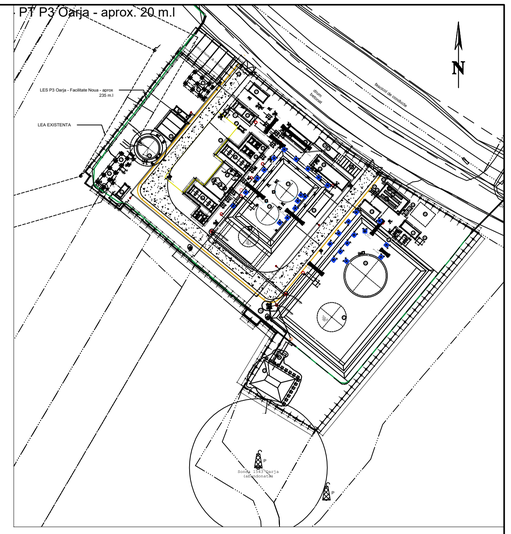

EQUIPMENT COORDINATES TABLE/ TABEL COORDONATE

		COORDINATES / COORDONATE									
		X	Y	X	Y	X	Y	X	Y	X	Y
CHARACTERISTIC AMPLIFIERAT
ZONA CALCUL SEISMIC CU: agrd 20g si Tc=1.6s CONF. P100-1/2013
CHARACTERISTIC LOAD AREA WITH: agrd=20g and Tc=1.6s ACC. TO P100-1/2013 CONF CODE CR1-1-3-2012
ZONA PRESIUNE DE REFERINTA VARF 2.5 KPa CONF. CODE CR1-1-4-2012
SITE CHARACTERISTICS
CHARACTERISTIC LOAD AREA WITH: agrd=20g and Tc=1.6s ACC. TO P100-1/2013
CHARACTERISTIC LOAD AREA WITH BRUNI ON GROUND 2.5 KNm/g CONF. CODE CR1-1-3-2012
REFERENCE PRESSURE AREA OF 2.5 KPa ACC. TO CODE CR1-1-4-2012

PROJECTING:
• ENCLOSURE CLASS CATEGORY/CATEGORIA DE IMPORTANTA (HG 766/1997) "C"
• IMPORTANCE CLASS CLASA DE IMPORTANTA (OUG 195/2012) "II"
• EXISTENCE DOMAIN NO" AS PER LOW 350/ AND HGR 930/01 / DOMENIUL DE EXISTENTA CONFORM LEGII 350/ SI HGR 930/01

PROJECTING ASSUMPTIONS:
• SITE CLASSIFICATION/ AMENAJAREA TERENULUI - TFP3-D-TUV-L-XG-001

REV.	DATE	DESCRIPTION OF CHANGES	PREPARED	CHECKED	APPROVED
04	06.2025	Issued for Construction / Emis pentru construire	Simona Marcu	Dan Raduta	Dorin Pahomi
03	10.2024	Issued for Construction / Emis pentru construire	Simona Marcu	Dan Raduta	Dorin Pahomi
02	02.2024	Issued for Use / Emis pentru utilizare	Simona Marcu	Dan Raduta	Dorin Pahomi
01	02.2024	Issued for Review FEED/ Emis pentru verificare FEED	Simona Marcu	Dan Raduta	Dorin Pahomi

OMV Petrom | TÜV AUSTRIA ROMANIA | PETROTEAM S.A.

1	2	3	4	5	6	7	8	9	10	11	12	13	14	15	16

PROJECT NO.	DRAWING NO.	REV.
RO0A03234222457	TFP3D-D-TUV-C-XG-001	04

PROJECT TITLE:	OARJA CENTRAL PRODUCTION FACILITY OPTIMIZATION
REGION/OPERATING AREA:	ASSET VALAHIA

17	18	19	20	21	22	23

PLANT:	
PLANT CODE	F
R0321-03RJ	A 1

SCALE:	DRAWING TITLE	SHEET
-	Civil Layout	1 / 1